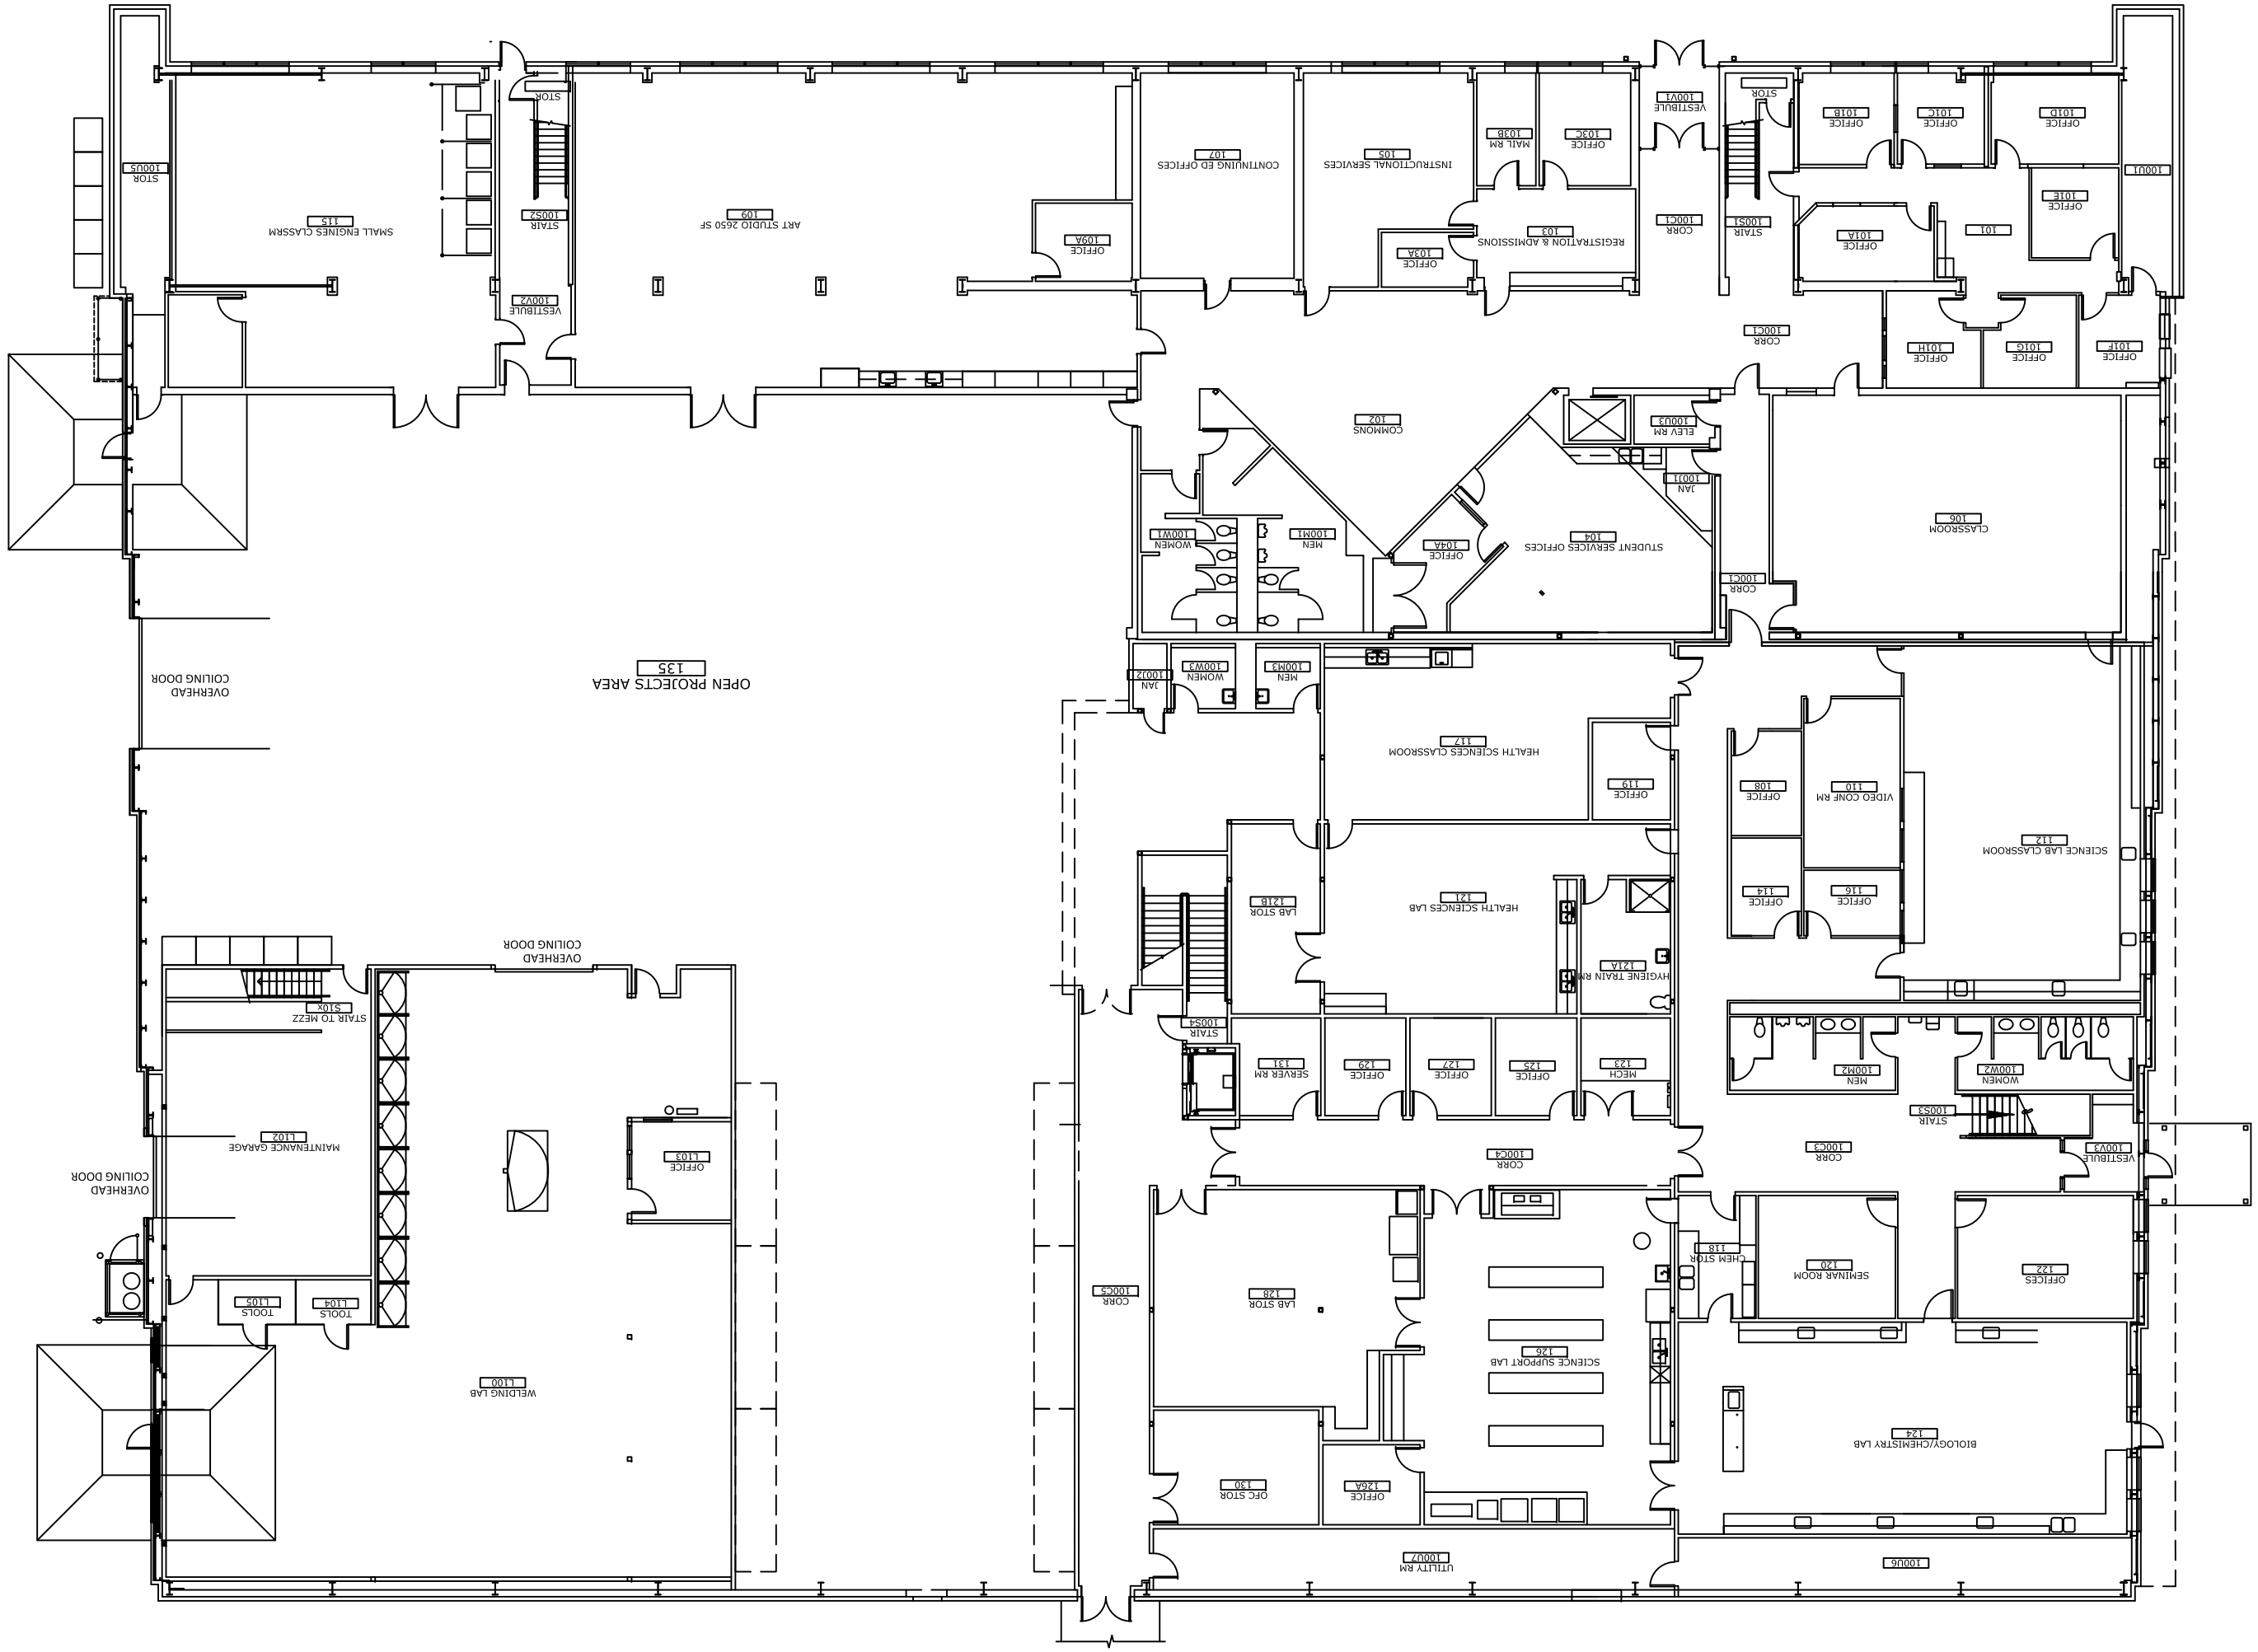

SITKA HANGAR 332
Building No. SC 101
SEPTEMBER 2011

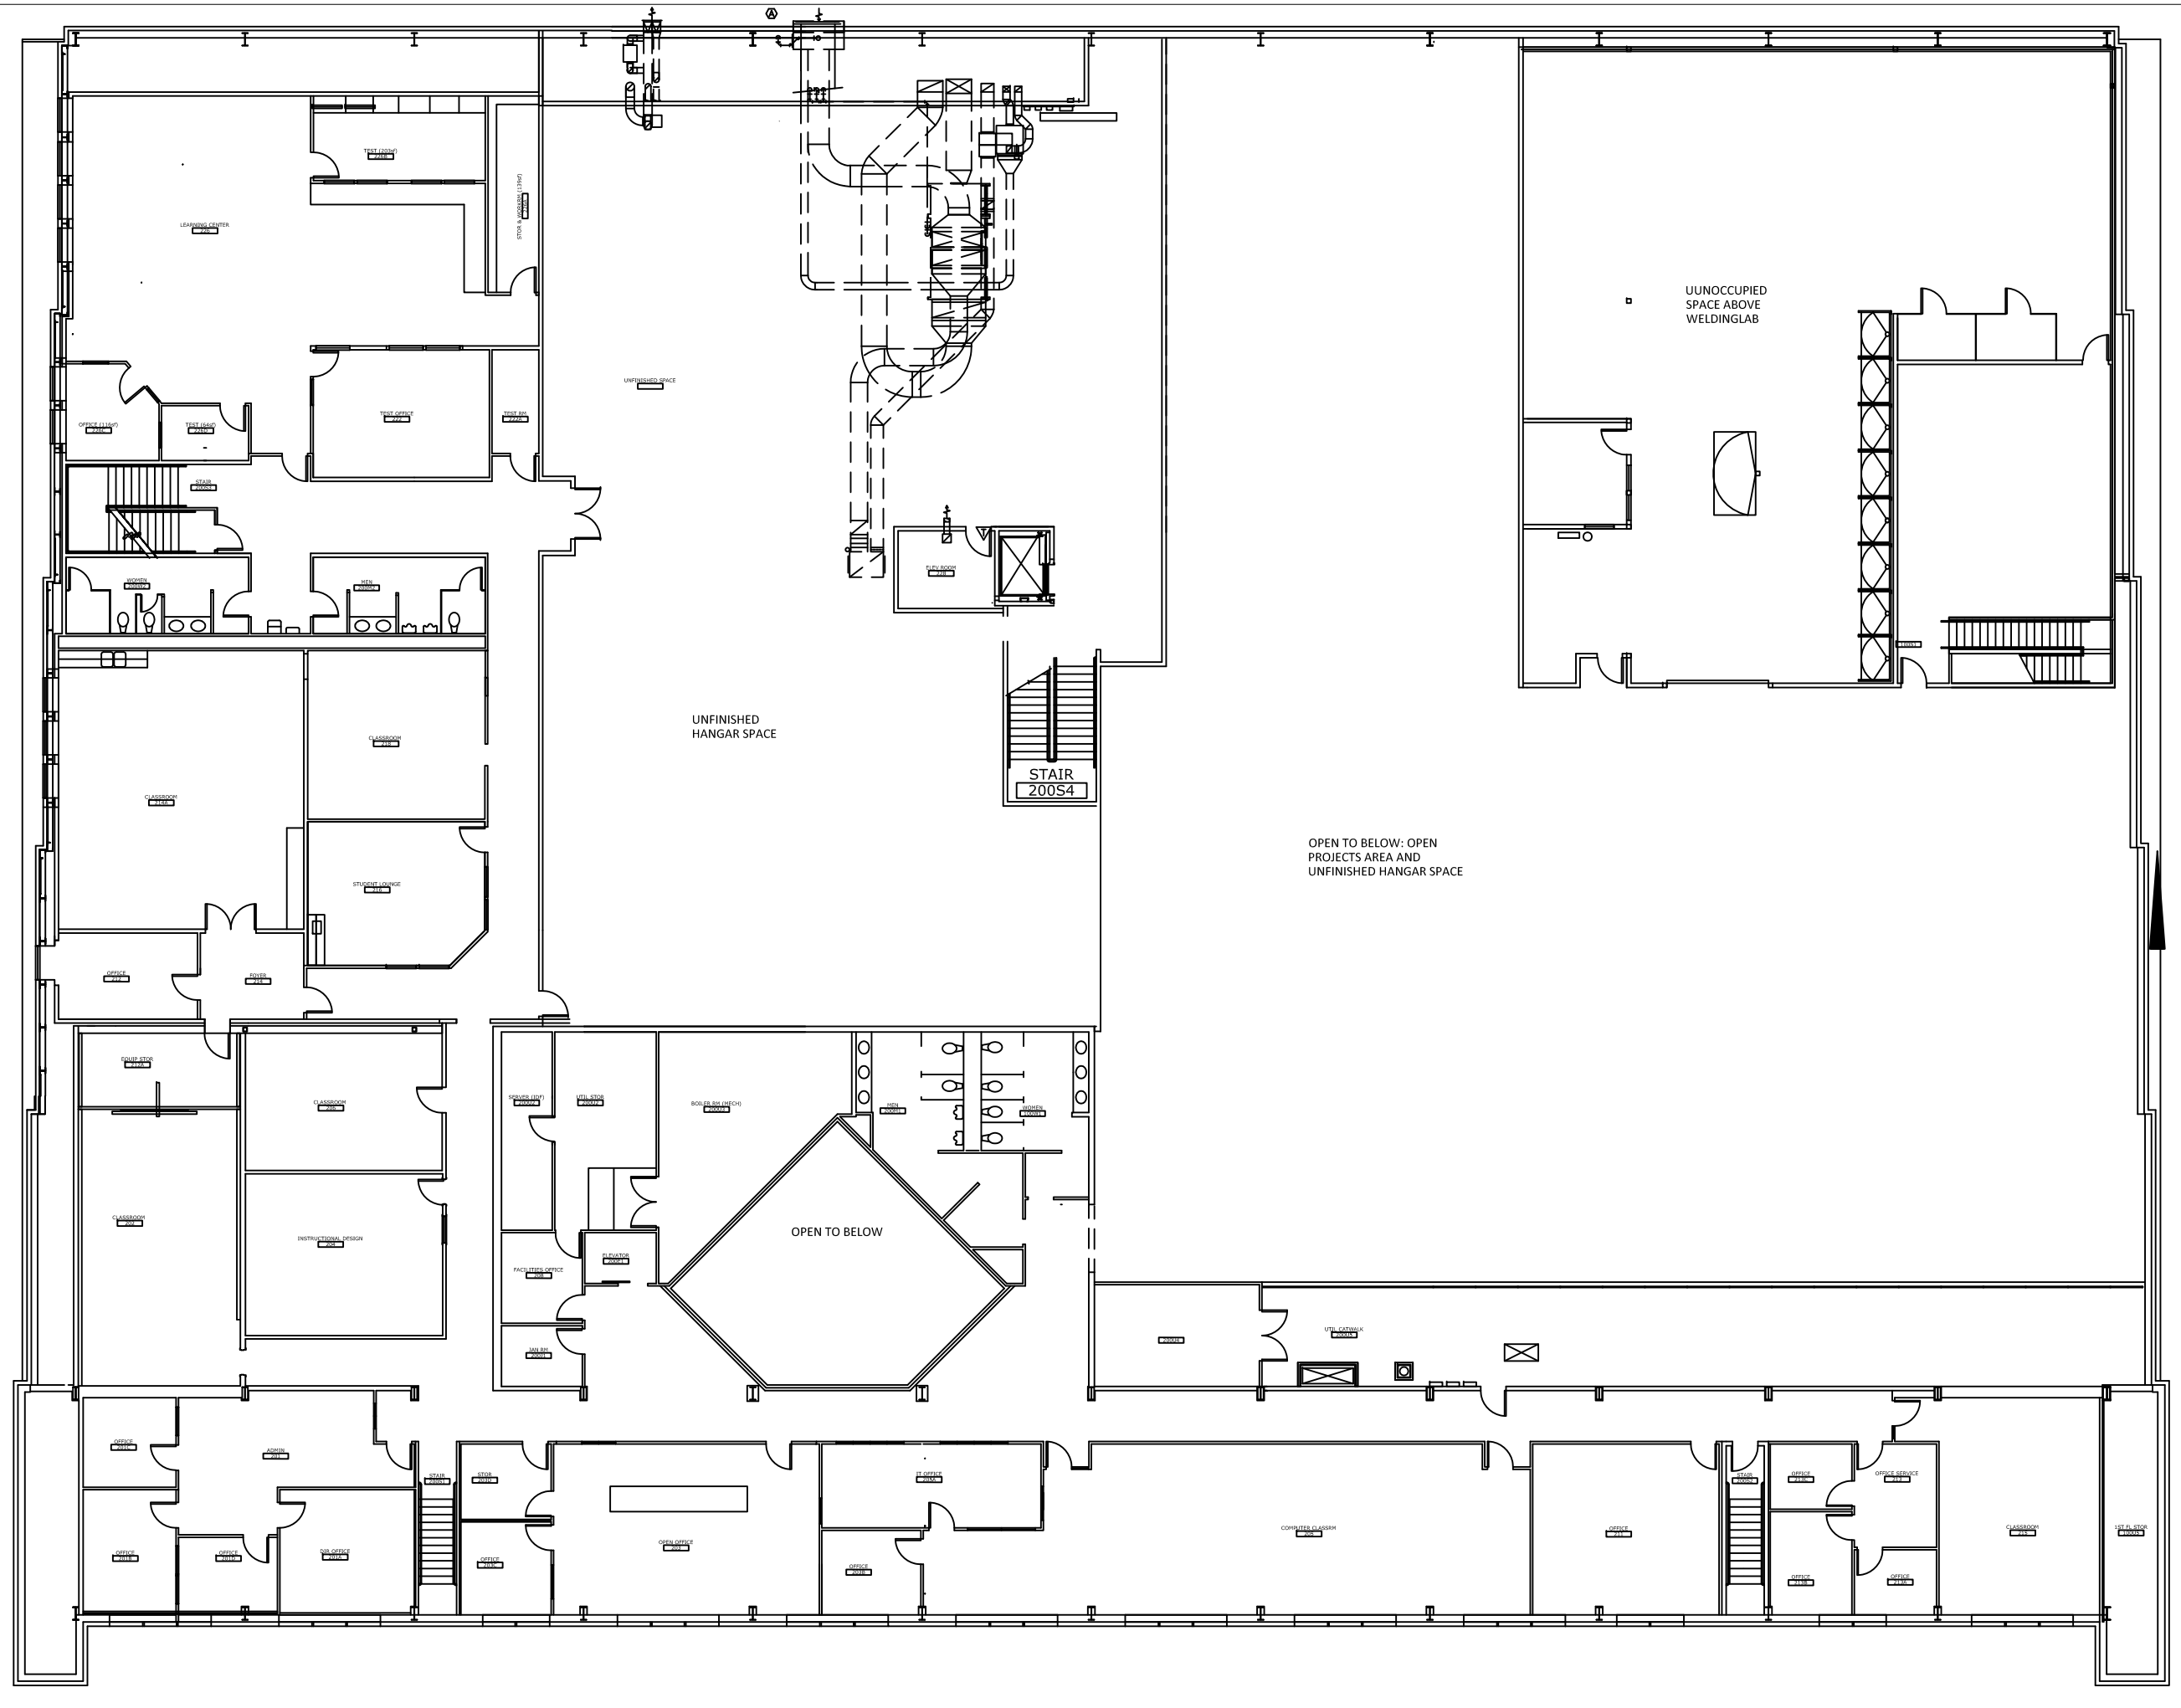

SITKA HANGAR 332
Building No. SC 101 SEPTEMBER 2011